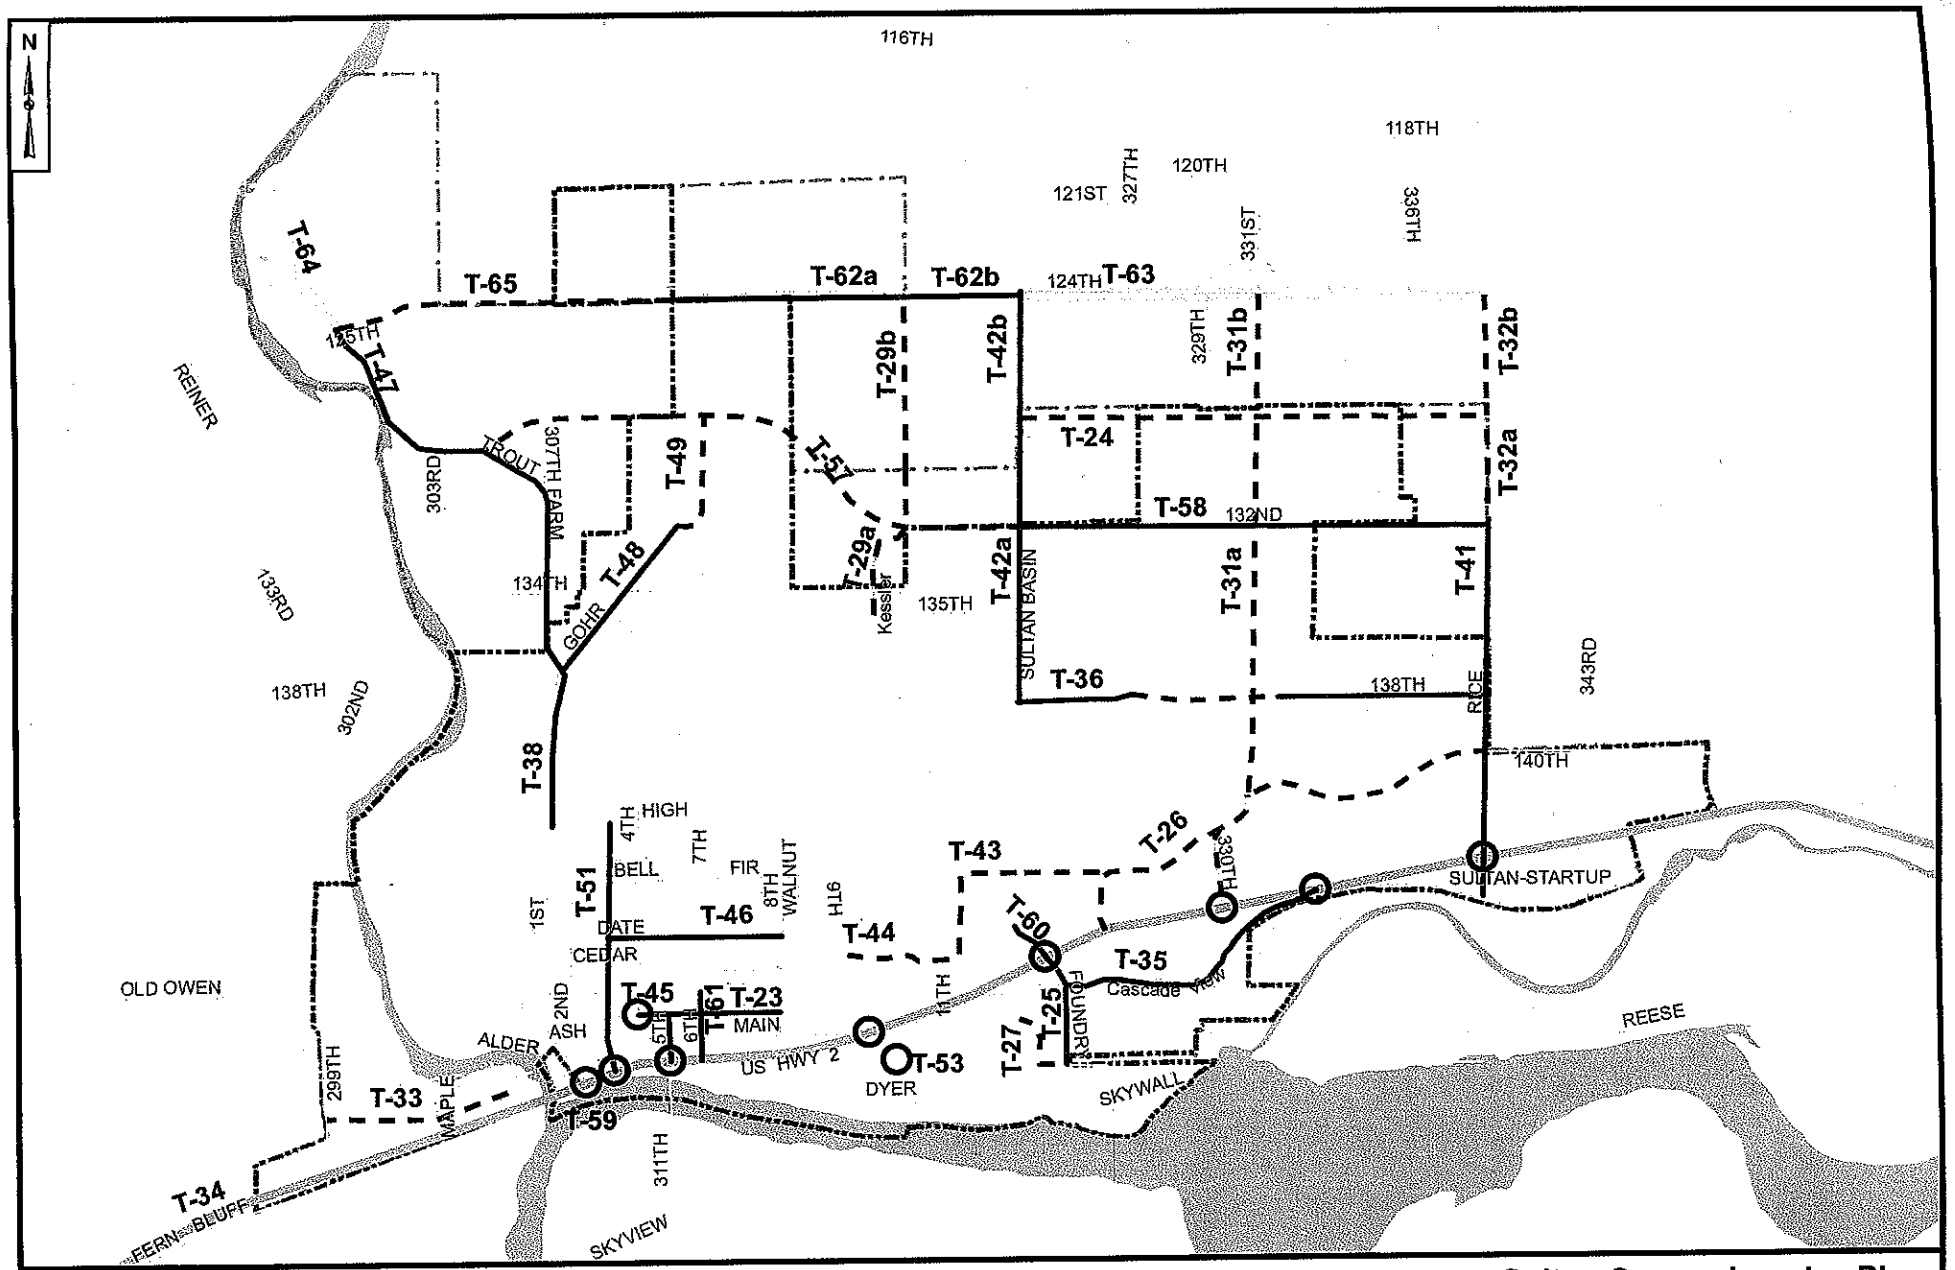

Sultan Comprehensive Plan
Transportation Element Revisions
Recommended Arterial Improvements

Figure T-10